© Copyright 1994 Webster & Simmonds
The reproduction, alteration or use of this REPORT in whole or in part, without the express permission of Webster & Simmonds Surveying Ltd. is STRICTLY PROHIBITED.

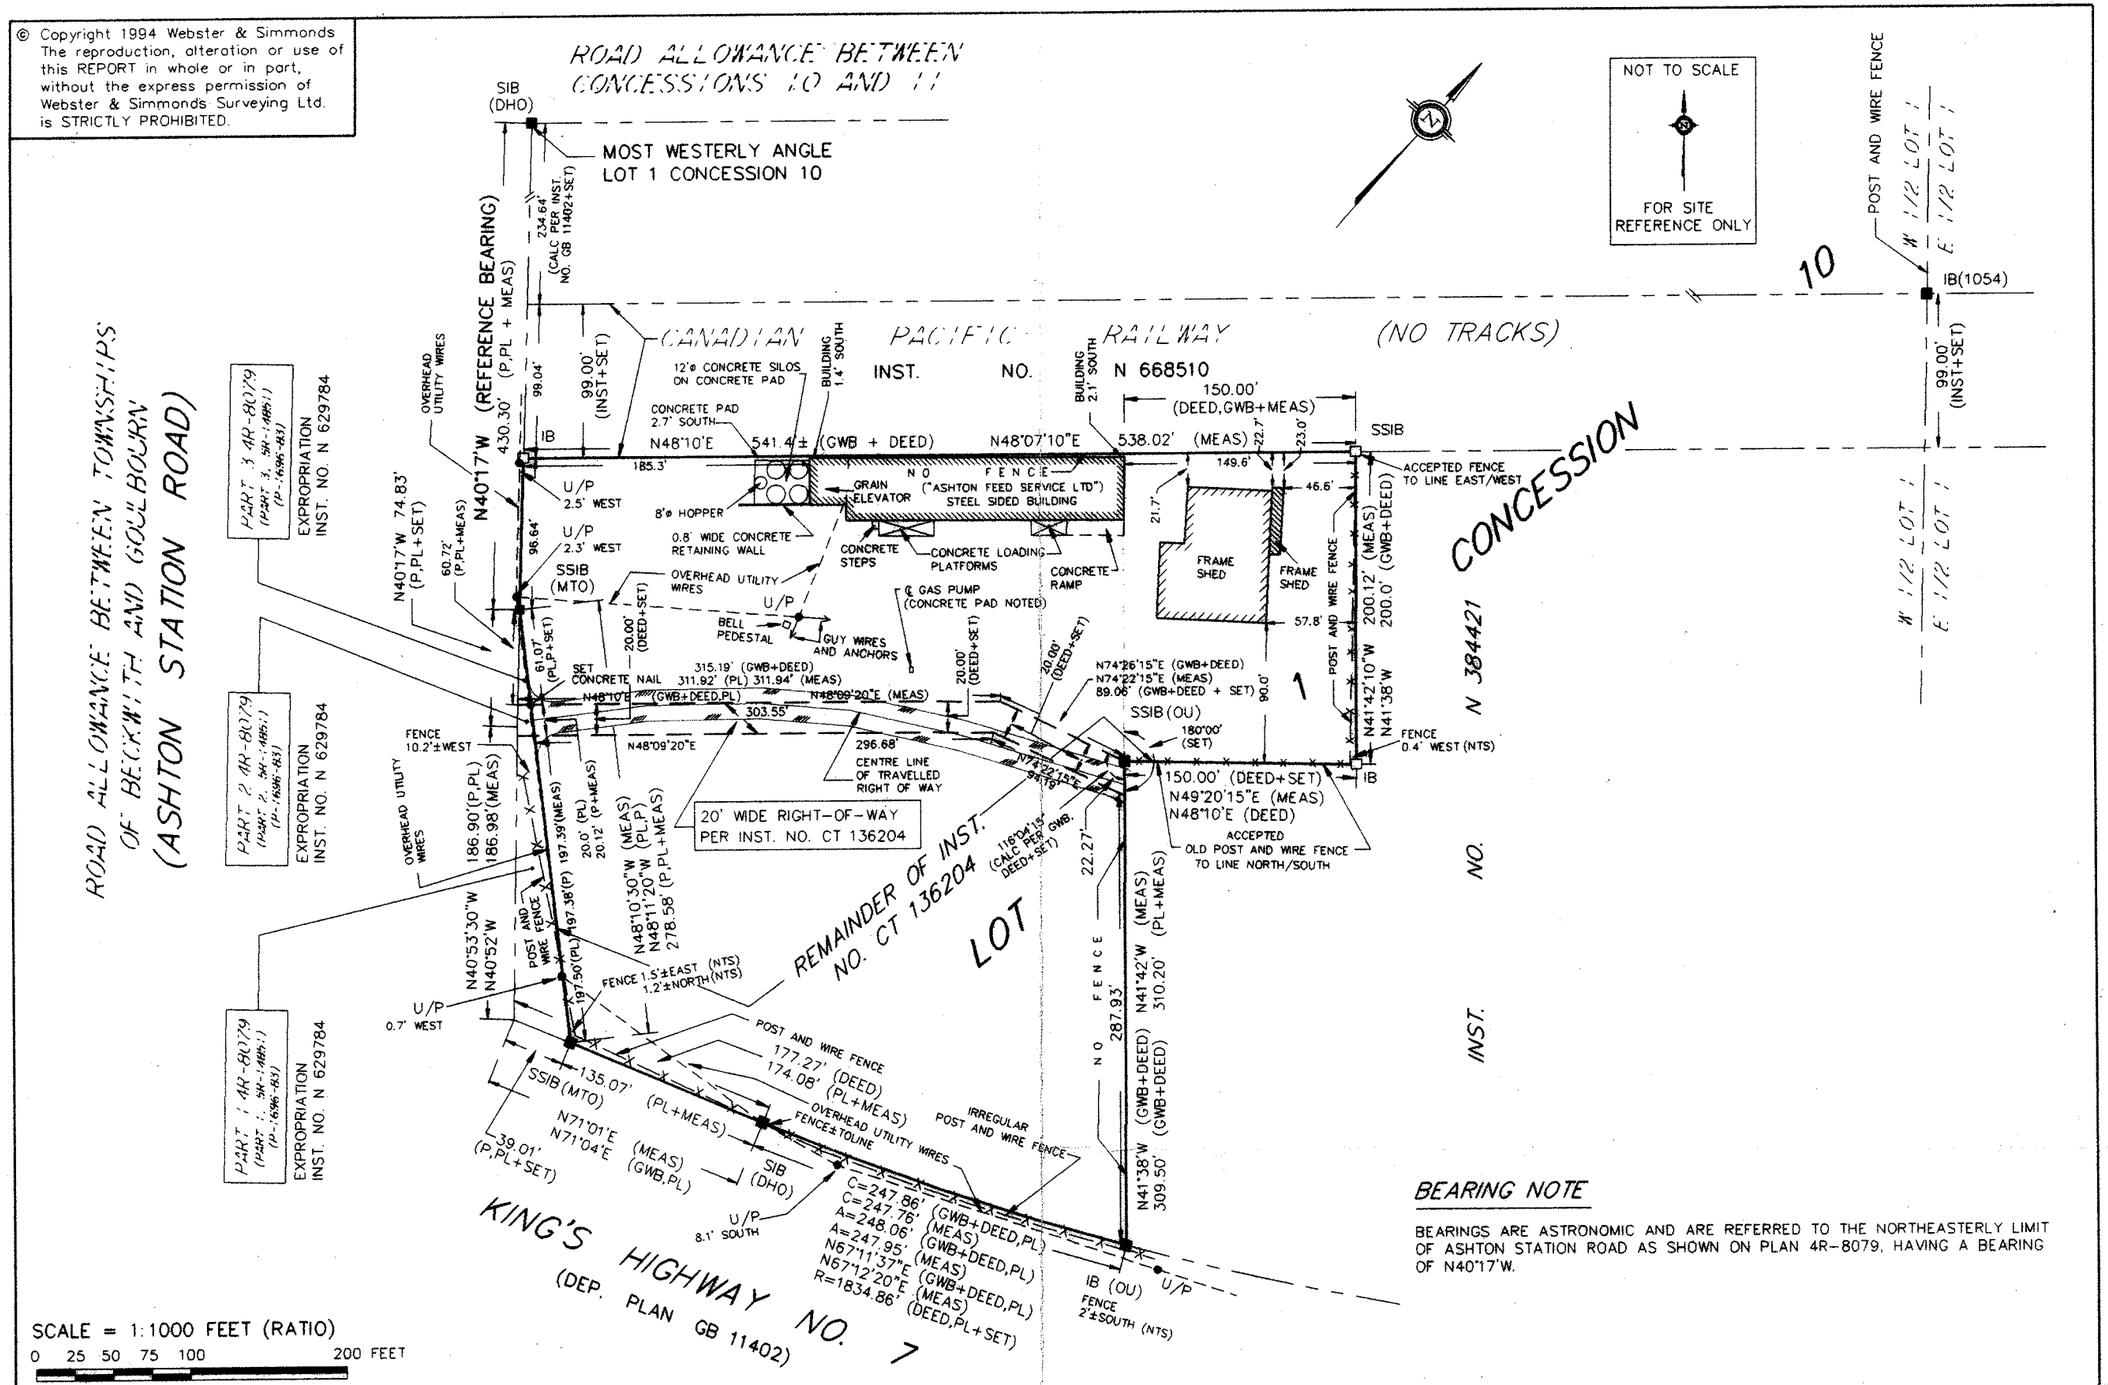

BEARING NOTE

BEARINGS ARE ASTRONOMIC AND ARE REFERRED TO THE NORTHEASTERLY LIMIT OF ASHTON STATION ROAD AS SHOWN ON PLAN 4R-8079, HAVING A BEARING OF N40°17'W.

SURVEYOR'S REAL PROPERTY REPORT

PART 1)) BUILDING LOCATION SURVEY

PART OF W 1/2 LOT 1
CONCESSION 10

Report Summary Filed : "B" MISC. **Date:** DEC 15/94

PART 2)) This Report was prepared for BITA-TA-LUK FARMS and the undersigned accepts no responsibility for the use by other parties.

NOTE :
1. This PLAN OF SURVEY to be READ in conjunction with The Report Summary Dated : DEC 15/94
2. This REPORT can be updated only by this office, however NO ADDITIONAL PRINTS of this ORIGINAL REPORT will be issued subsequent to the DATE of CERTIFICATION.

LEGEND & NOTES : (IF APPLICABLE)

- ■ DENOTES FOUND MONUMENTS
- □ DENOTES SET MONUMENTS
- IB DENOTES IRON BAR
- IBØ DENOTES ROUND IRON BAR
- SIB DENOTES STANDARD IRON BAR
- (1054) GWB DENOTES G. W. BRACKEN, O.L.S.
- WJW DENOTES W.J. WEBSTER, O.L.S.
- 1319,W+S DENOTES WEBSTER & SIMMONDS SURVEYING LTD.
- OU DENOTES ORIGIN UNKNOWN
- MEAS. DENOTES MEASURED
- PL DENOTES PLAN 5R-14631
- P DENOTES PLAN 4R-8079

This is not an original copy unless embossed with

SURVEYOR'S CERTIFICATE
I HEREBY CERTIFY :
The field survey represented in this REPORT was completed on the 13 th day of DECEMBER 1994
Date : DEC. 22, 1994

(Not for Registration Purposes)
© FROM THE OFFICE OF
WEBSTER & SIMMONDS SURVEYING LTD.